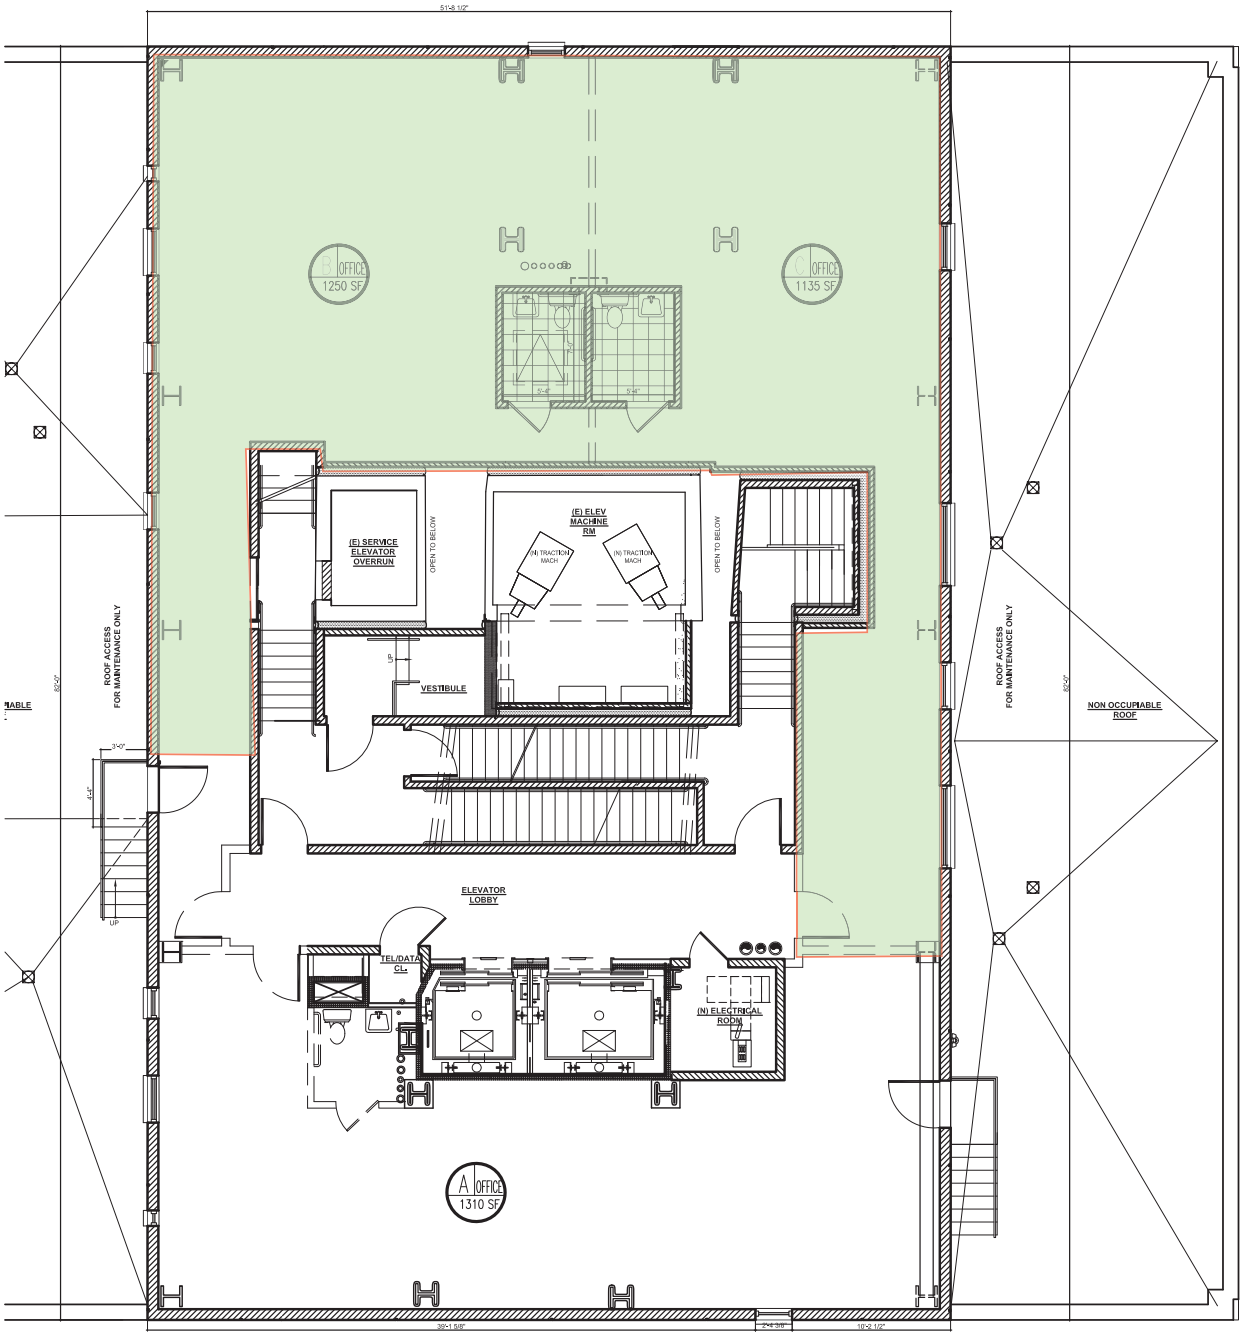

AKT ARCHITECTS
architecture + interior design

139 Fulton Street Suite 809
New York, NY 10038
Tel: 212.267.0329
Fax: 212.267.0195

30 E. 60th Street

Typical Tenant Floor Plan
16th Floor (Actual 15th)

Scale: 1/8"=1'-0" | Date: 05/20/2016 | Sheet Number: SK-1